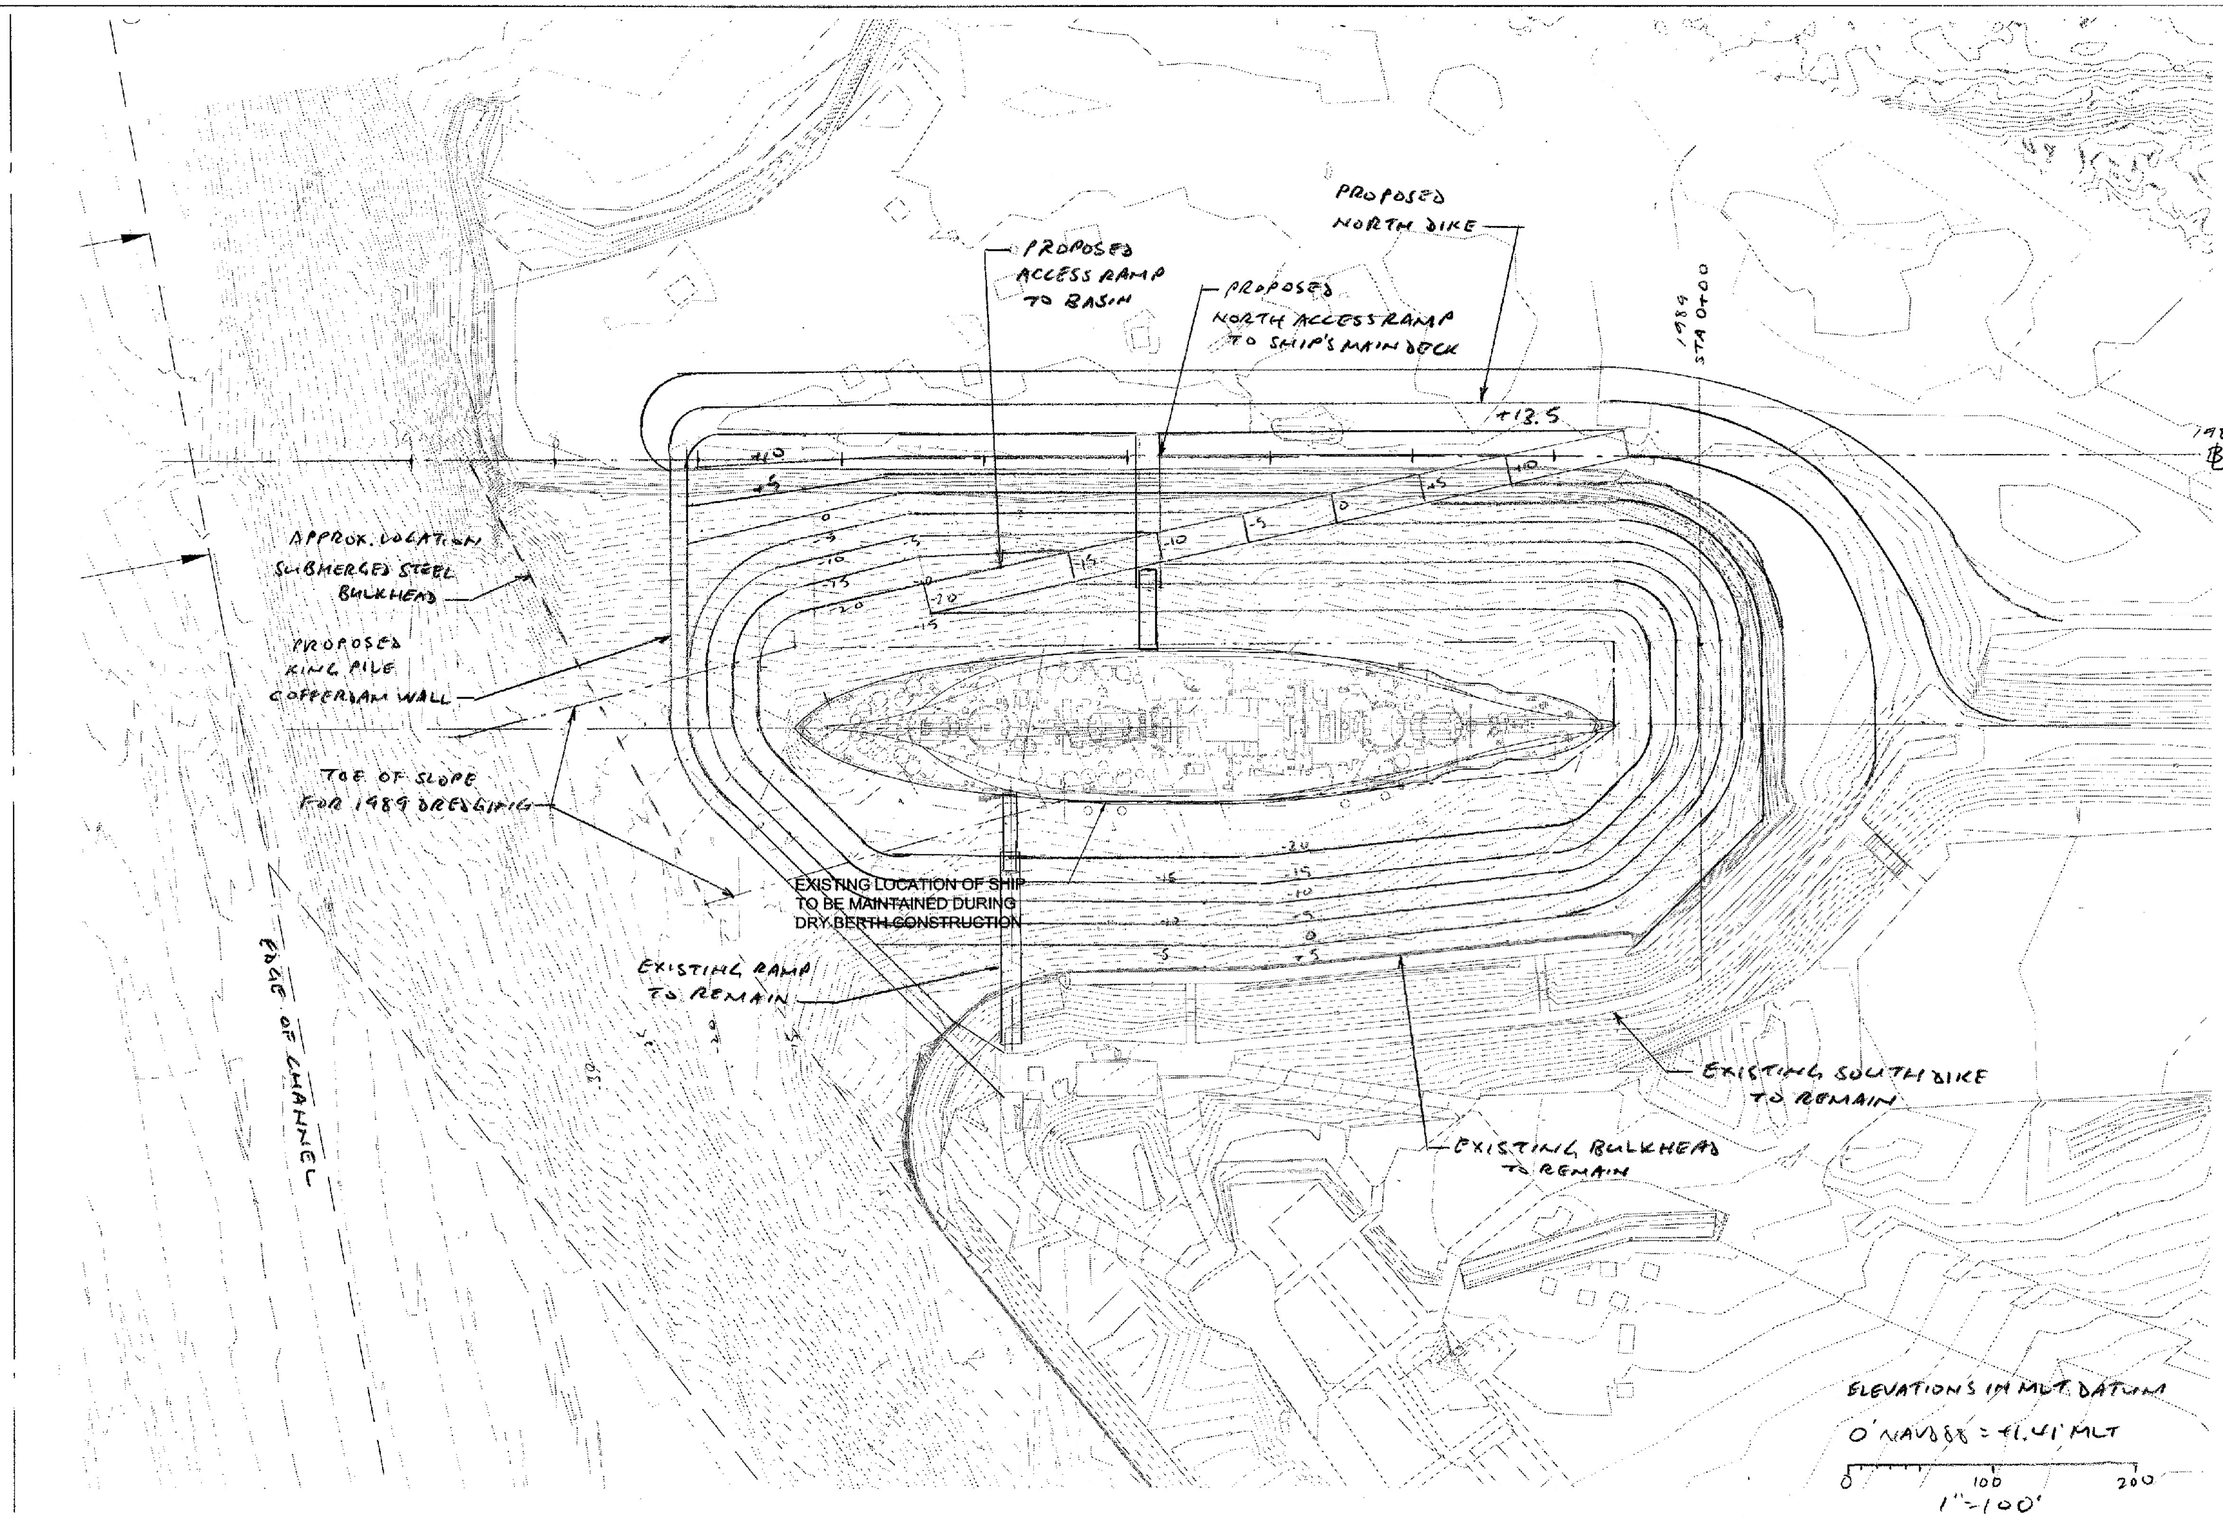

TEXAS PARKS & WILDLIFE

AECOM
AECOM USA GROUP, INC.
2607 WOODWAY, SUITE 101 WEST
HOUSTON, TEXAS 77057-1599
WWW.AECOM.COM
TBPE REG. NO. F-3802

NOT FOR CONSTRUCTION

BATTLESHIP TEXAS (BB-35)
OPTION 5
PROJECT NUMBER: 101887

DATE: 12/14/2011
DESIGNED BY: JK
DRAWN BY: FL
REVIEWED BY: JK
REVISED: REV.1
REVISED:
REVISED:

SHEET TITLE
LAYOUT PLAN

SHEET NUMBER
W1
OF (-)

OPTION 5 - CONCEPTUAL BASIN DRAINAGE PLAN