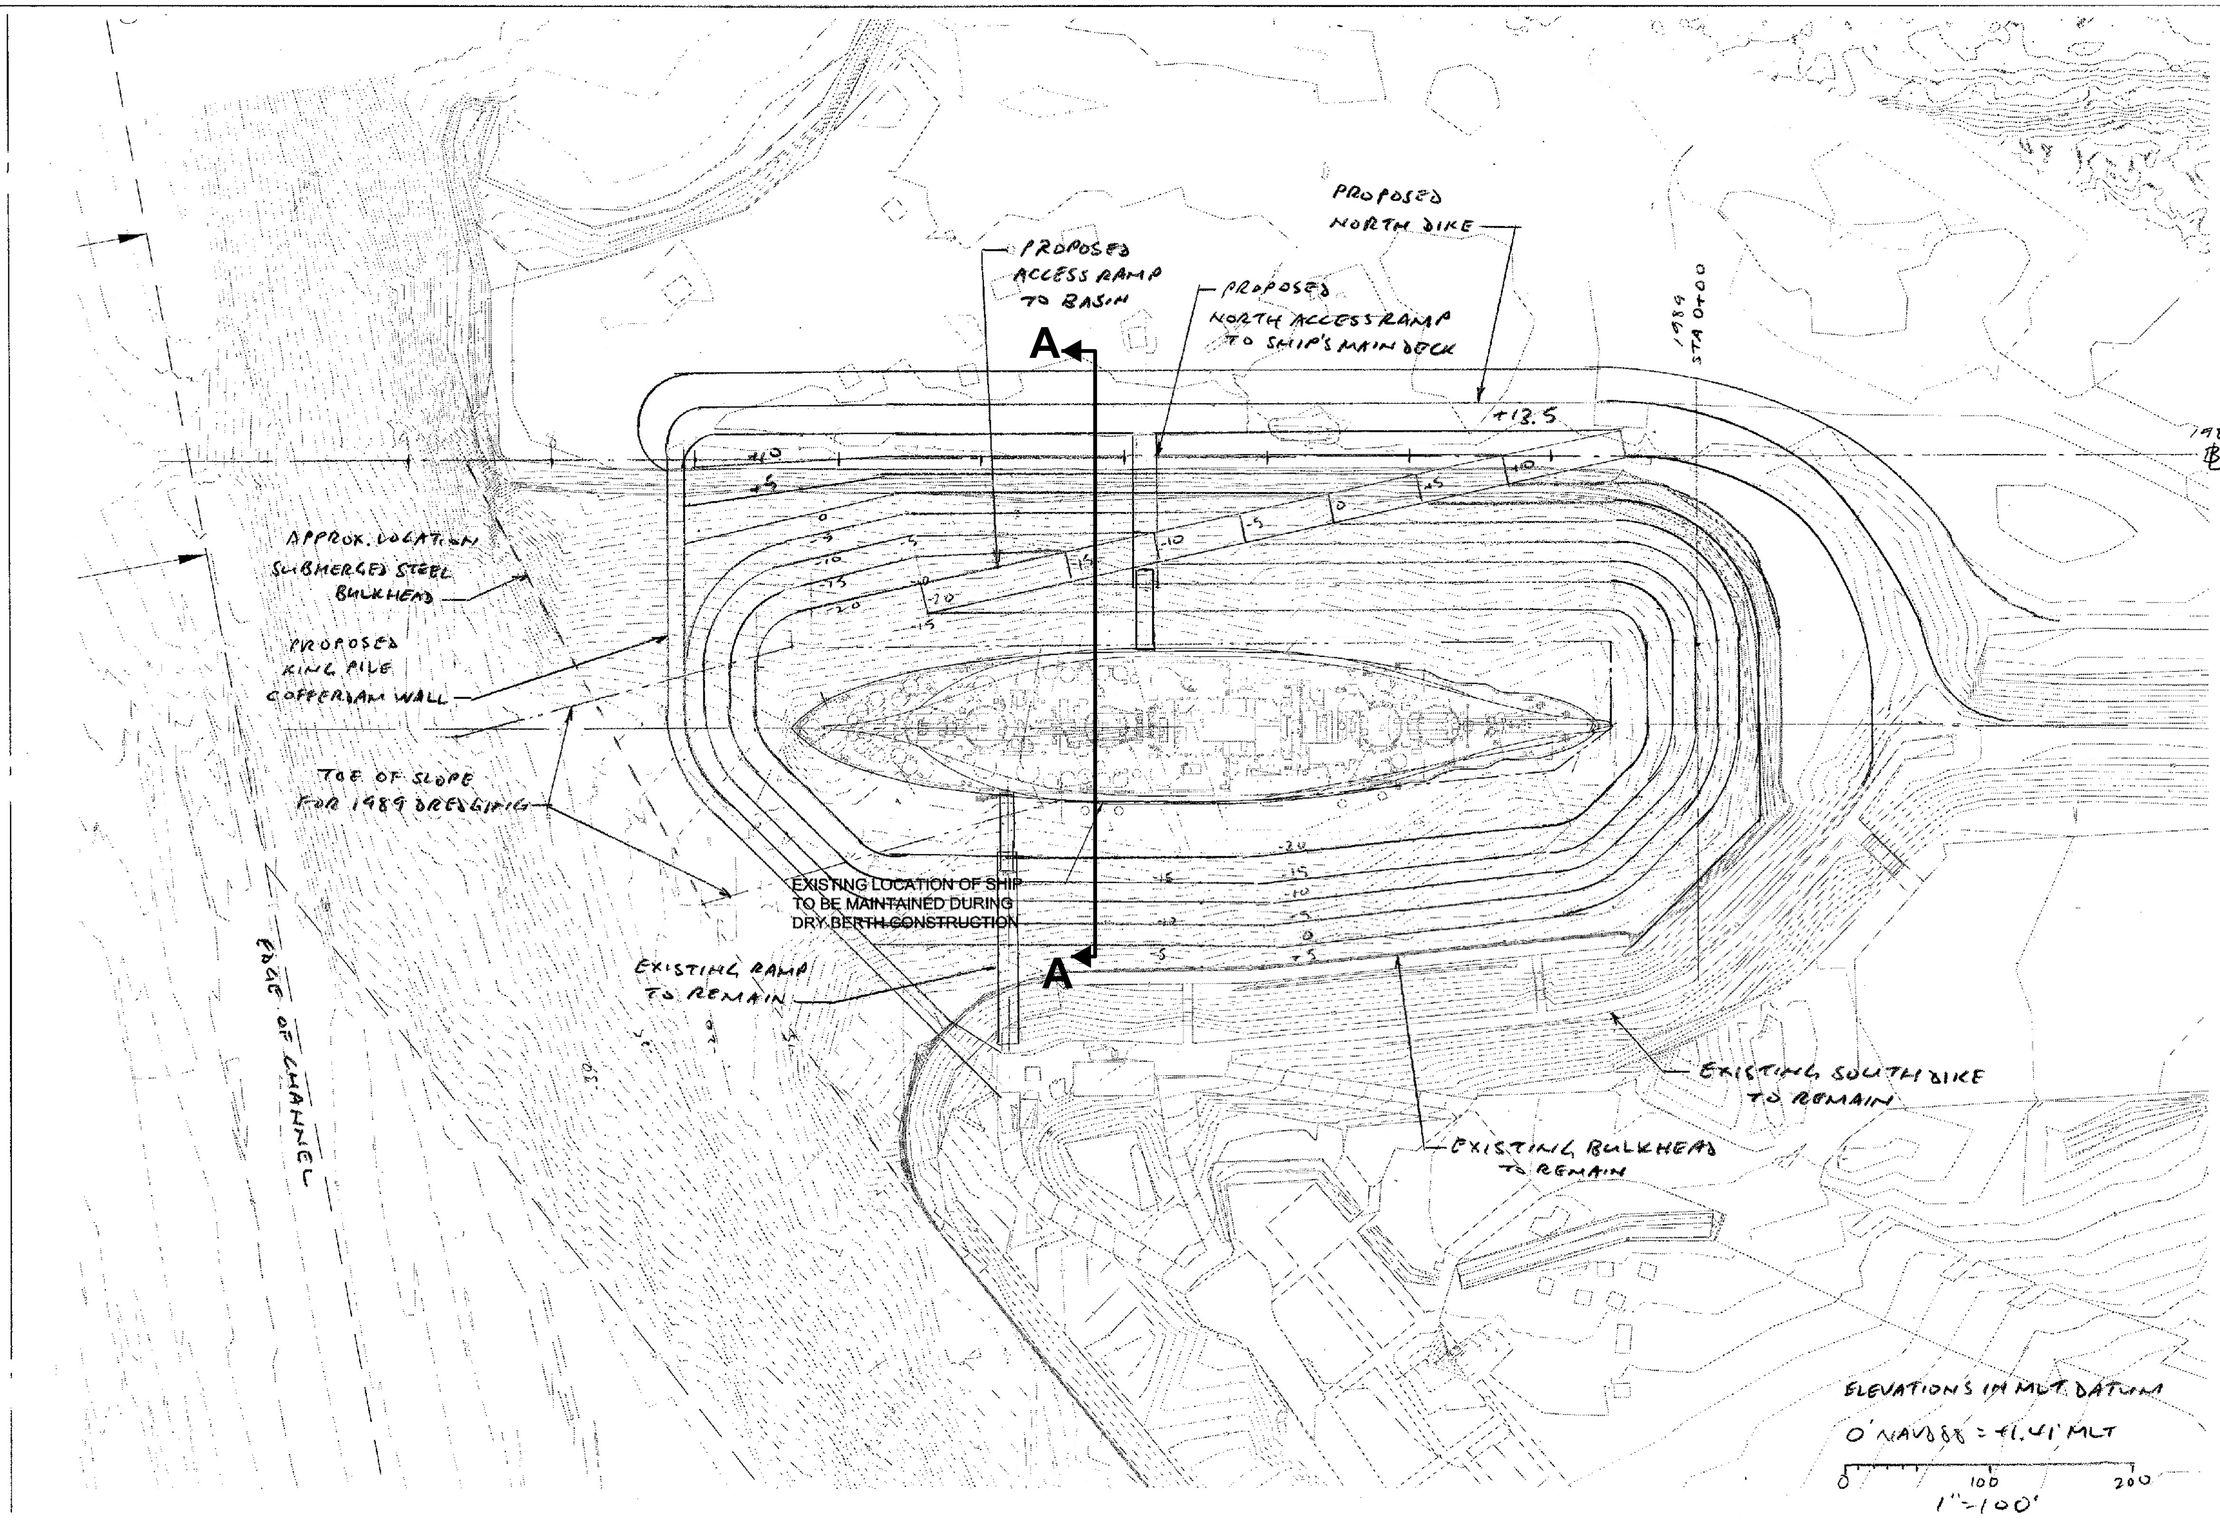

TEXAS PARKS & WILDLIFE

AECOM

AECOM USA GROUP, INC.
2929 WOODWAY, SUITE 101 WEST
HOUSTON, TEXAS 77057-1599
WWW.AECOM.COM
TBPE REG. NO. F-3802

NOT FOR CONSTRUCTION

BATTLESHIP TEXAS (BB-35)

OPTION 5

PROJECT NUMBER: 101887

DATE: 12/14/2011
DESIGNED BY: JK
DRAWN BY: FL
REVIEWED BY: JK
REVISED: REV.1
REVISED:
REVISED:

SHEET TITLE

LAYOUT PLAN

SHEET NUMBER

W1

OF (-)

OPTION 5 - CONCEPTUAL SITE PLAN