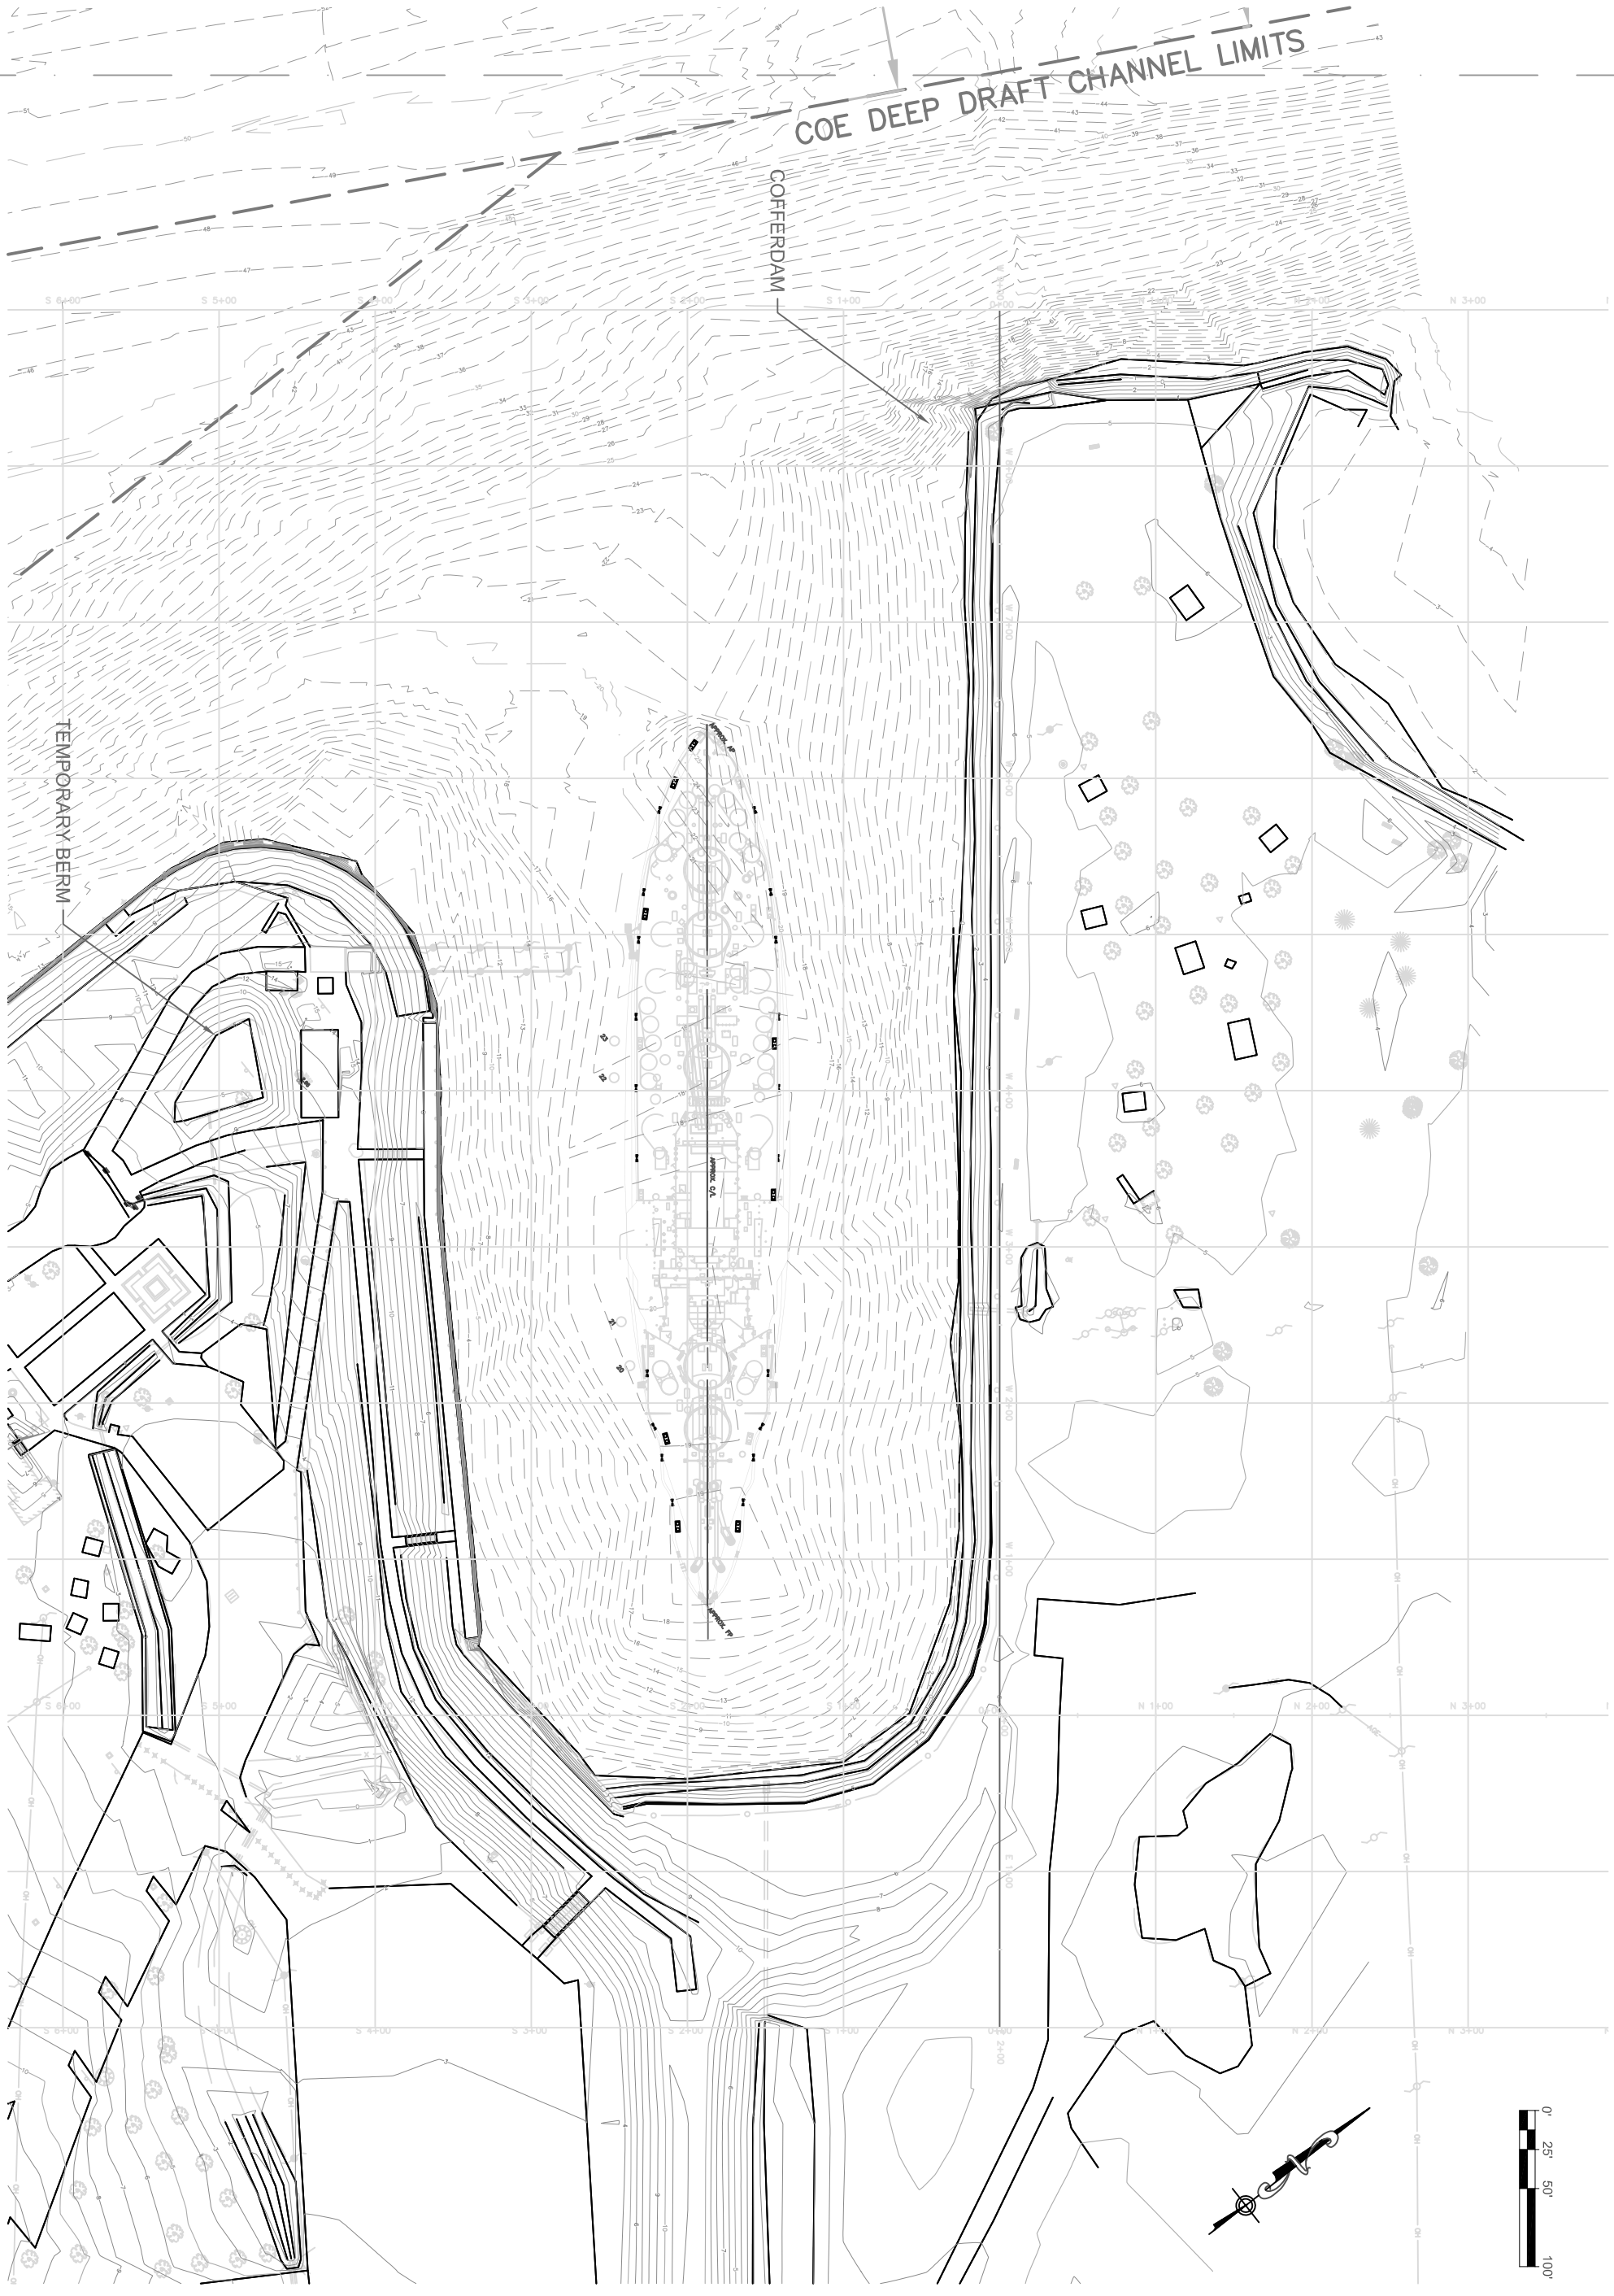

SHEET NUMBER 00 OF (15)

SHEET TITLE
TOPOGRAPHIC AND BATHYMETRIC SURVEY

DATE: 8/22/2011
DESIGNED BY: -
DRAWN BY: DES
REVIEWED BY: JF
REVISED:
REVISED:
REVISED:

BATTLESHIP TEXAS (BB-35)

TOPOGRAPHIC AND BATHYMETRIC SURVEY

PROJECT NUMBER: 101887

NOT FOR CONSTRUCTION

AECOM
AECOM USA GROUP, INC.
5757 WOODWAY, SUITE 101 WEST
HOUSTON, TEXAS 77057-1599
WWW.AECOM.COM
TPBE REG. NO. F-3082

TEXAS PARKS & WILDLIFE

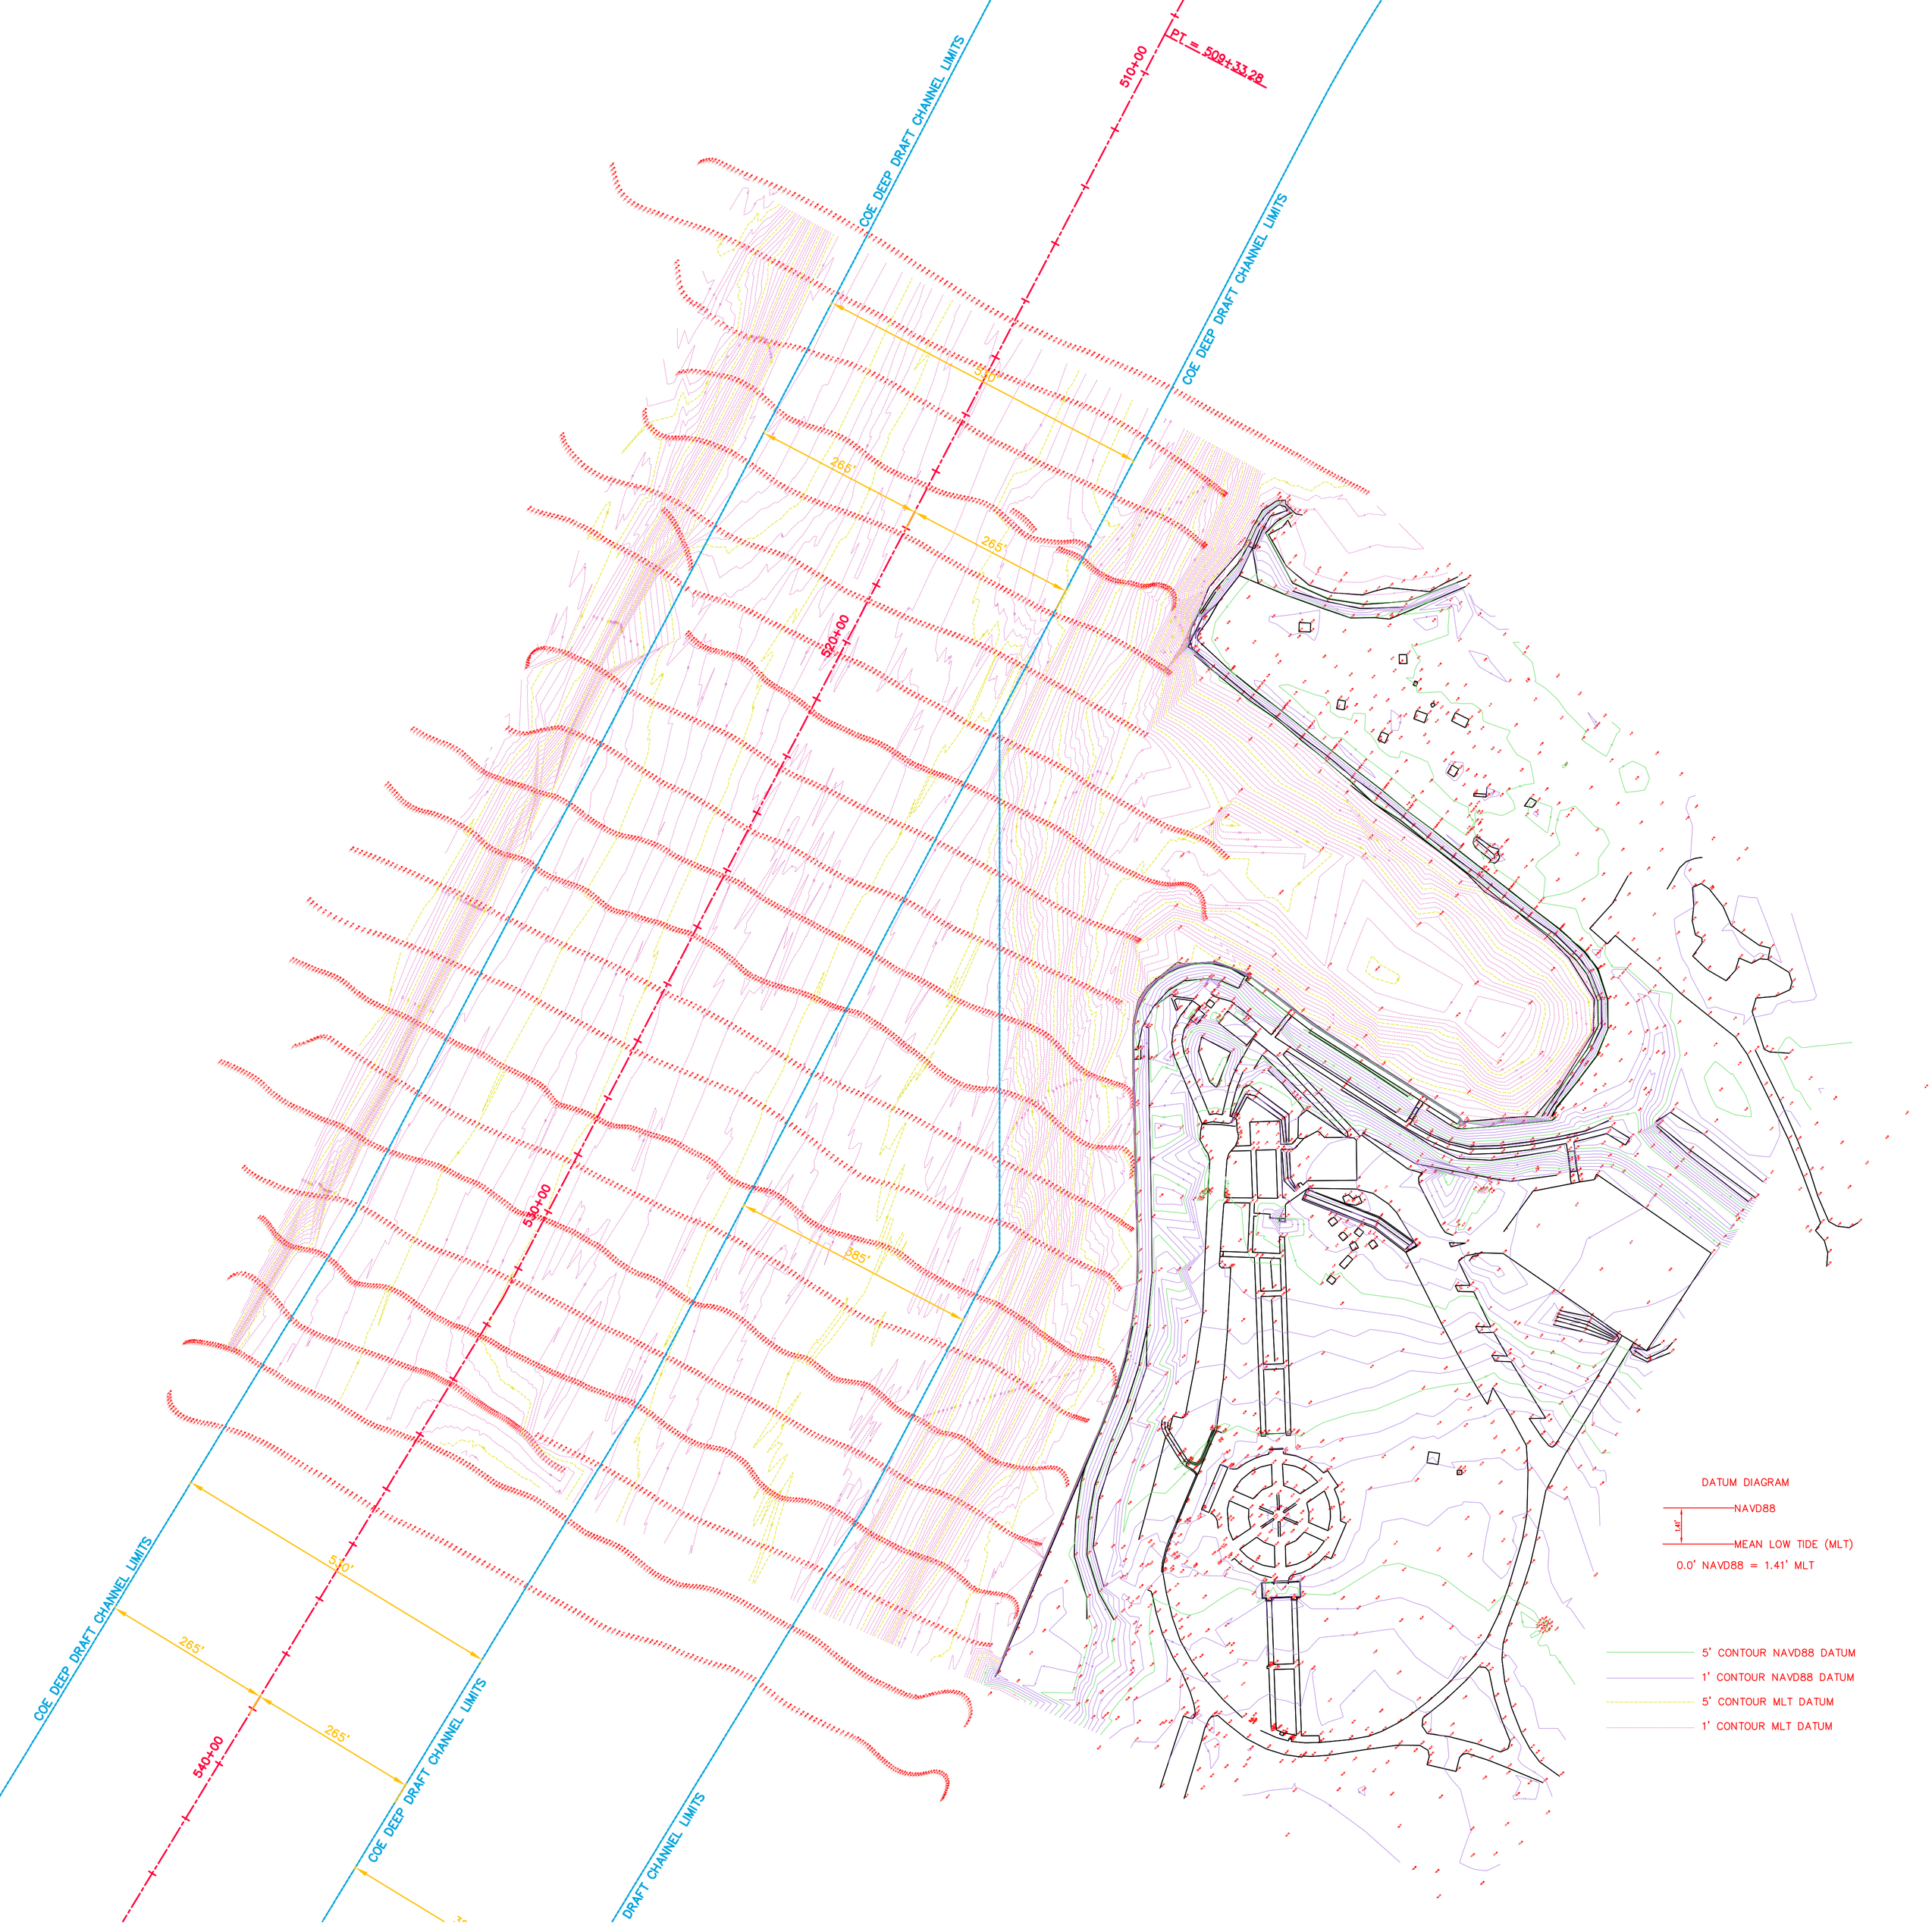
COE DEEP DRAFT CHANNEL LIMITS
510+00
PT = 509+33.28
530'
265'
265'
520+00
530+00
385'
540+00
530'
265'
265'
DATUM DIAGRAM
NAVD88
1.41'
MEAN LOW TIDE (MLT)
0.0' NAVD88 = 1.41' MLT
5' CONTOUR NAVD88 DATUM
1' CONTOUR NAVD88 DATUM
5' CONTOUR MLT DATUM
1' CONTOUR MLT DATUM